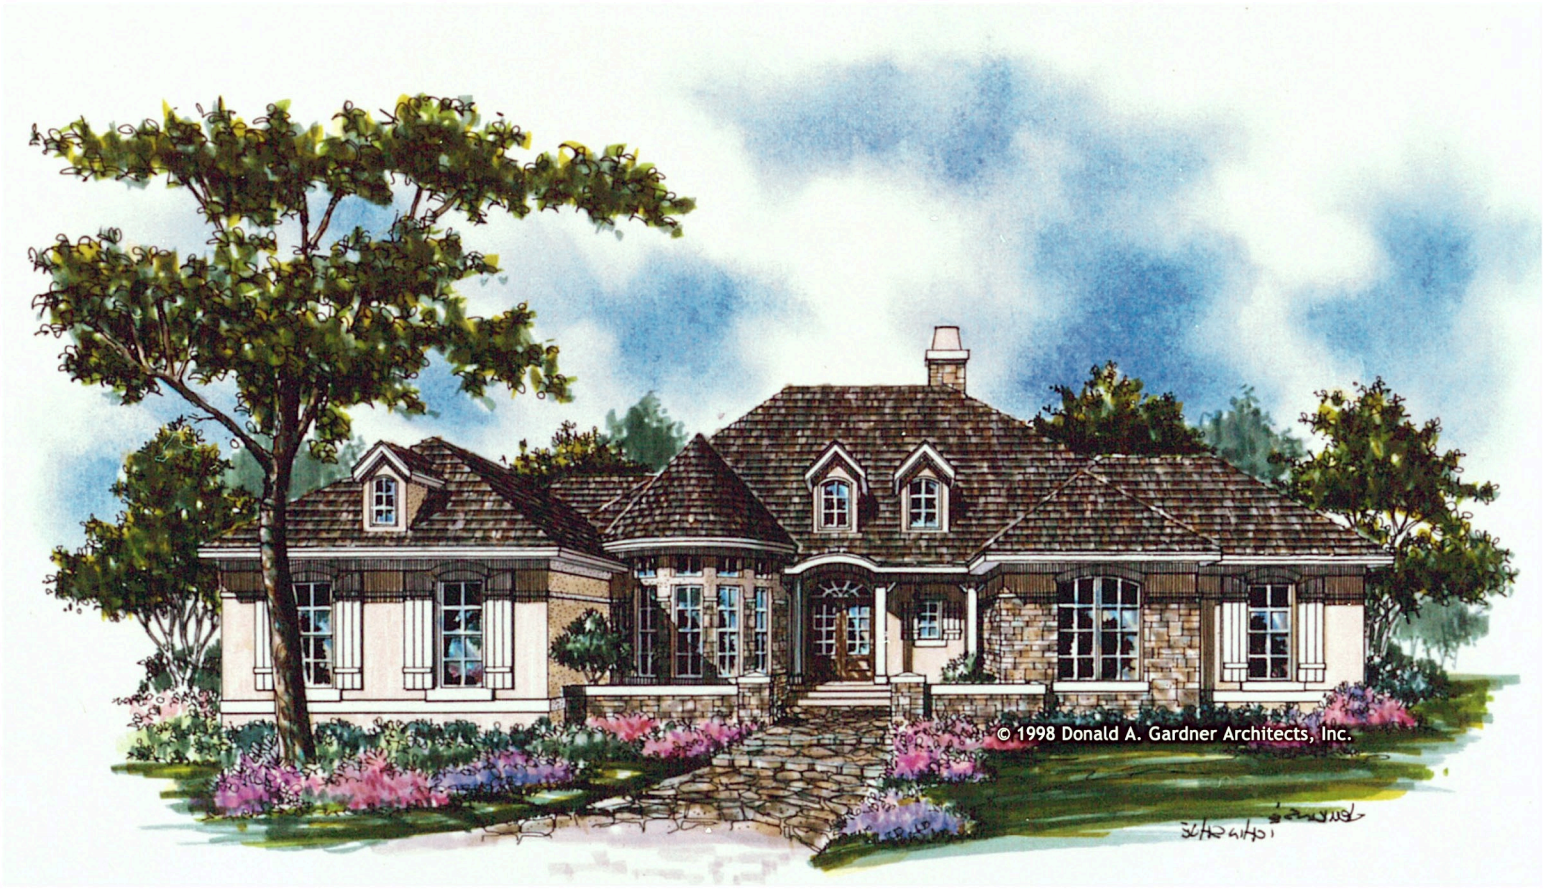

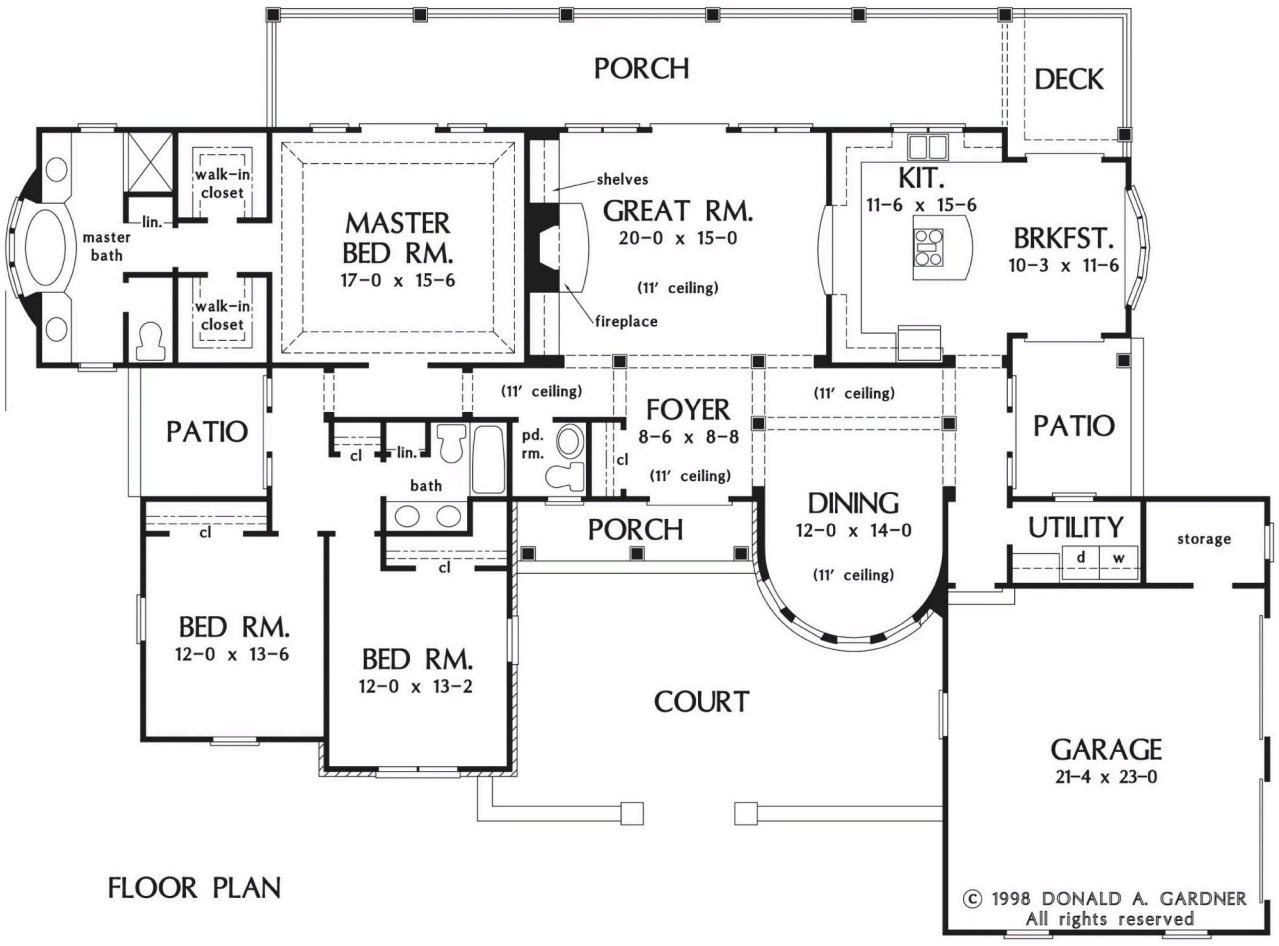

FLOOR PLAN

PLAN NO. 550